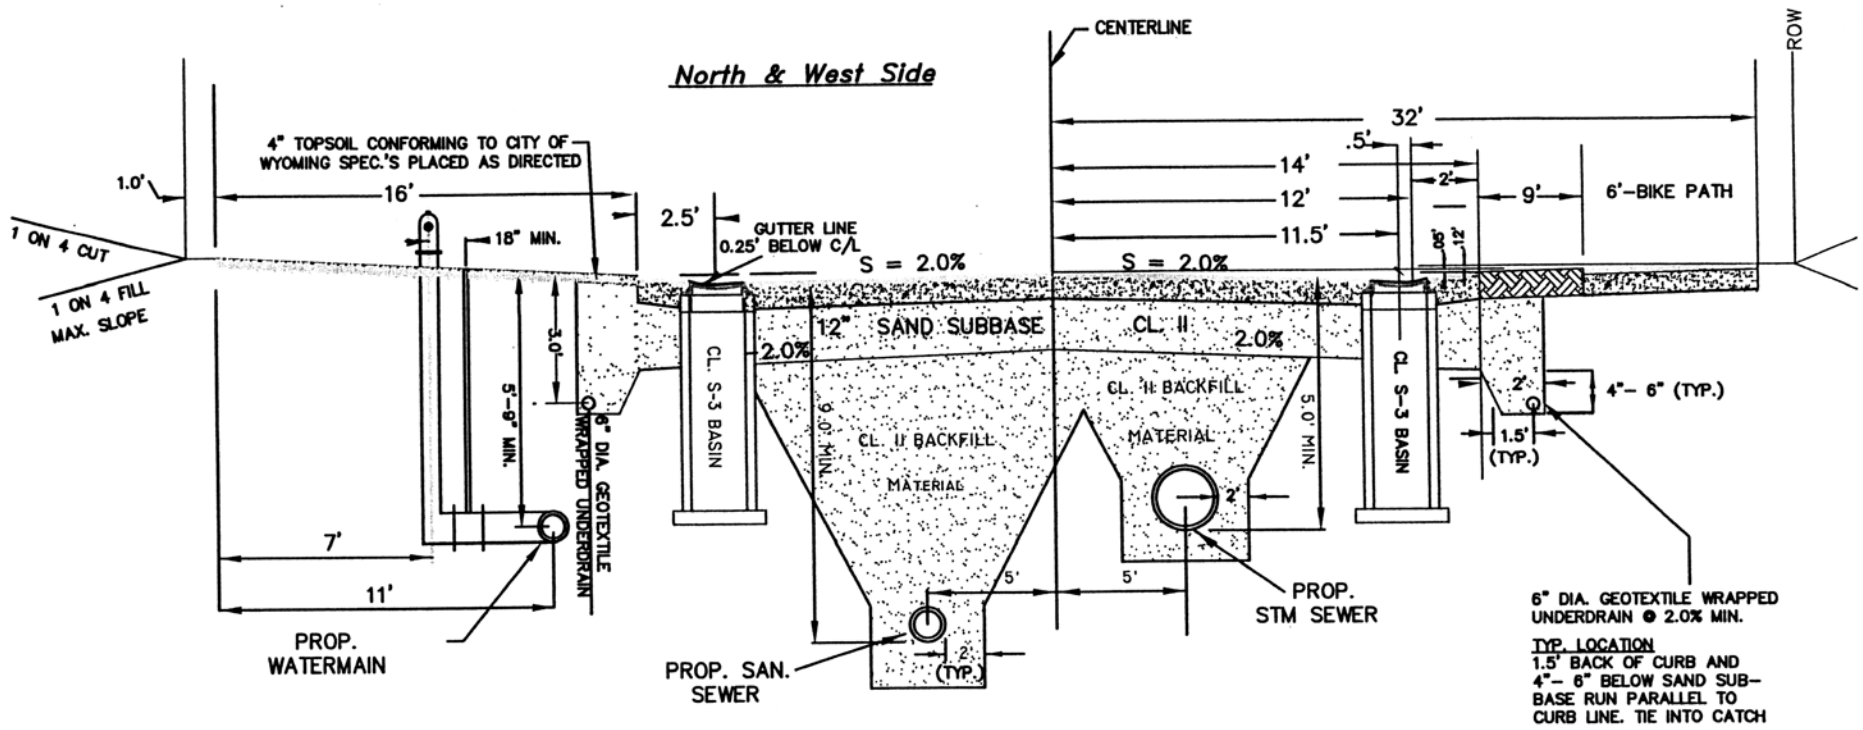


| BITUMINOUS APPLICATION TABLE | | |
|---|---|---|
| DESCRIPTION | RATE LBS/SQ.YD | INCHES |
| TOP COURSE (AWI=260) | 165 | 1 1/2 |
| LEVELING COURSE | 330 | 3 |
| BASE 21AA MODIFIED LIMESTONE | | 6 |
| CLASS II SAND | | 12 |
| BIKE PATH TOP COURSE | 220 | 2 |
| BIKE BASE 22A GRAVEL | | 6 |

* ITEM NUMBER AS DIRECTED BY ENGINEER
* BITUMINOUS BOND COAT SHALL BE APPLIED AT A RATE OF 0.00 TO 0.12 GAL/SQ. YD. AS DIRECTED BY THE ENGINEER.
* BITUMINOUS BOND COAT NOT TO BE PAID FOR SEPARATELY. PAYMENT SHALL BE INCLUDED WITH THE PAY ITEMS FOR PLANT MIXED BITUMINOUS PAYMENTS.
* ASPHALT CEMENT TO BE PENETRATION GRADE 85-100 FOR 4B / 120-140 FOR 3B

# 28' RURAL CROSS SECTION (ROLLED ASPHALT GUTTER)

CITY OF WYOMING
ENGINEERING DEPARTMENT

RURAL CROSS SECTION

DRAWN BY- ML
CHECKED BY- RH
DATE DRAWN- 8-04-2003
DATE REVISED-

I-21