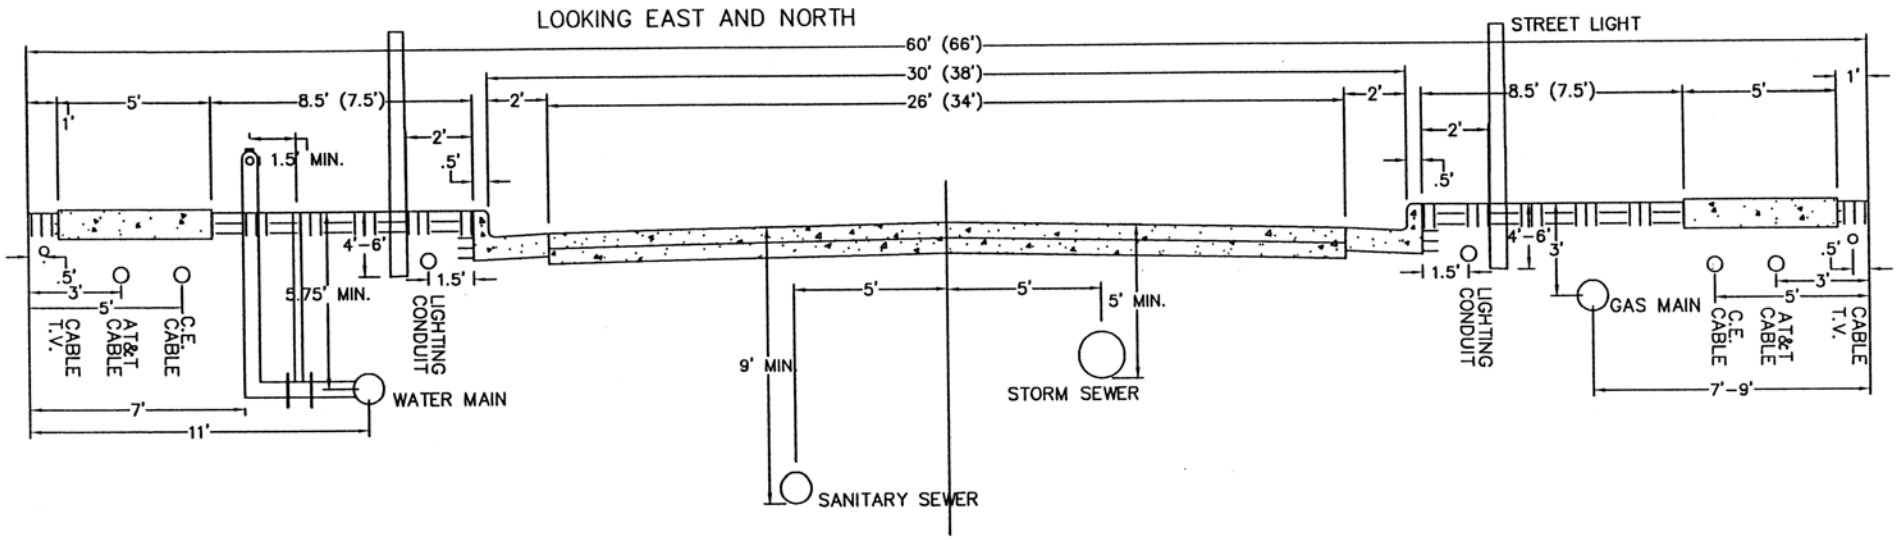

NOTE:
NEW PLATS,
CONSUMERS ENERGY 3' BEHIND R.O.W.
AT&T 1' BEHIND R.O.W

UTILITY CROSS SECTION

CITY OF WYOMING
ENGINEERING DEPARTMENT

UTILITY CROSS SECTION

DRAWN BY- ML
CHECKED BY- RH
DATE DRAWN- 8-05-2003
DATE REVISED-

I-22