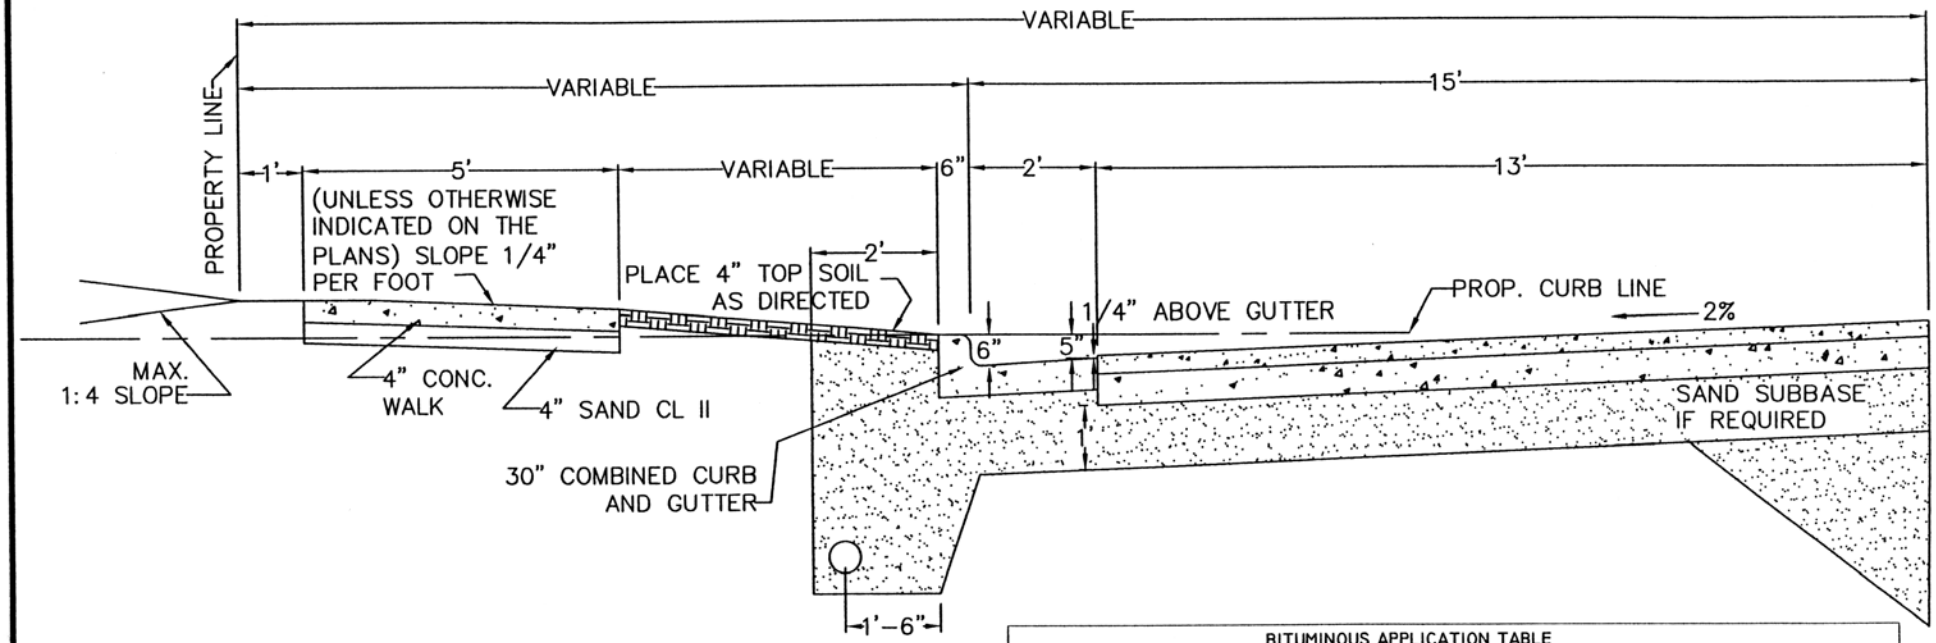

BITUMINOUS APPLICATION TABLE

DESCRIPTION	RATE LBS/SQ.YD	INCHES		DESCRIPTION	RATE LBS/SQ.YD	INCHES
TOP COURSE (AWI=260)	165	1 1/2	OR	TOP COURSE (AWI=260)	165	1 1/2
LEVELING COURSE	165	1 1/2		ASPHALTIC BASE	440	4
21AA MODIFIED LIMESTONE		6		CLASS II SAND		12
CLASS II SAND		12				

- ITEM NUMBER AS DIRECTED BY ENGINEER
- BITUMINOUS BOND COAT SHALL BE APPLIED AT A RATE OF 0.00 TO 0.12 GAL/SQ. YD. AS DIRECTED BY THE ENGINEER.
- BITUMINOUS BOND COAT NOT TO BE PAID FOR SEPARATELY. PAYMENT SHALL BE INCLUDED WITH THE PAY ITEMS FOR PLANT MIXED BITUMINOUS PAYMENTS.
- ASPHALT CEMENT TO BE PENETRATION GRADE 85-100 FOR 4B / 120-140 FOR 3B

31' (27') STREET CURB CROSS SECTION

CITY OF WYOMING
ENGINEERING DEPARTMENT

31' STREET CROSS SECTION

DRAWN BY- ML
CHECKED BY-RH
DATE DRAWN- 8-12-2003
DATE REVISED-

I-23A