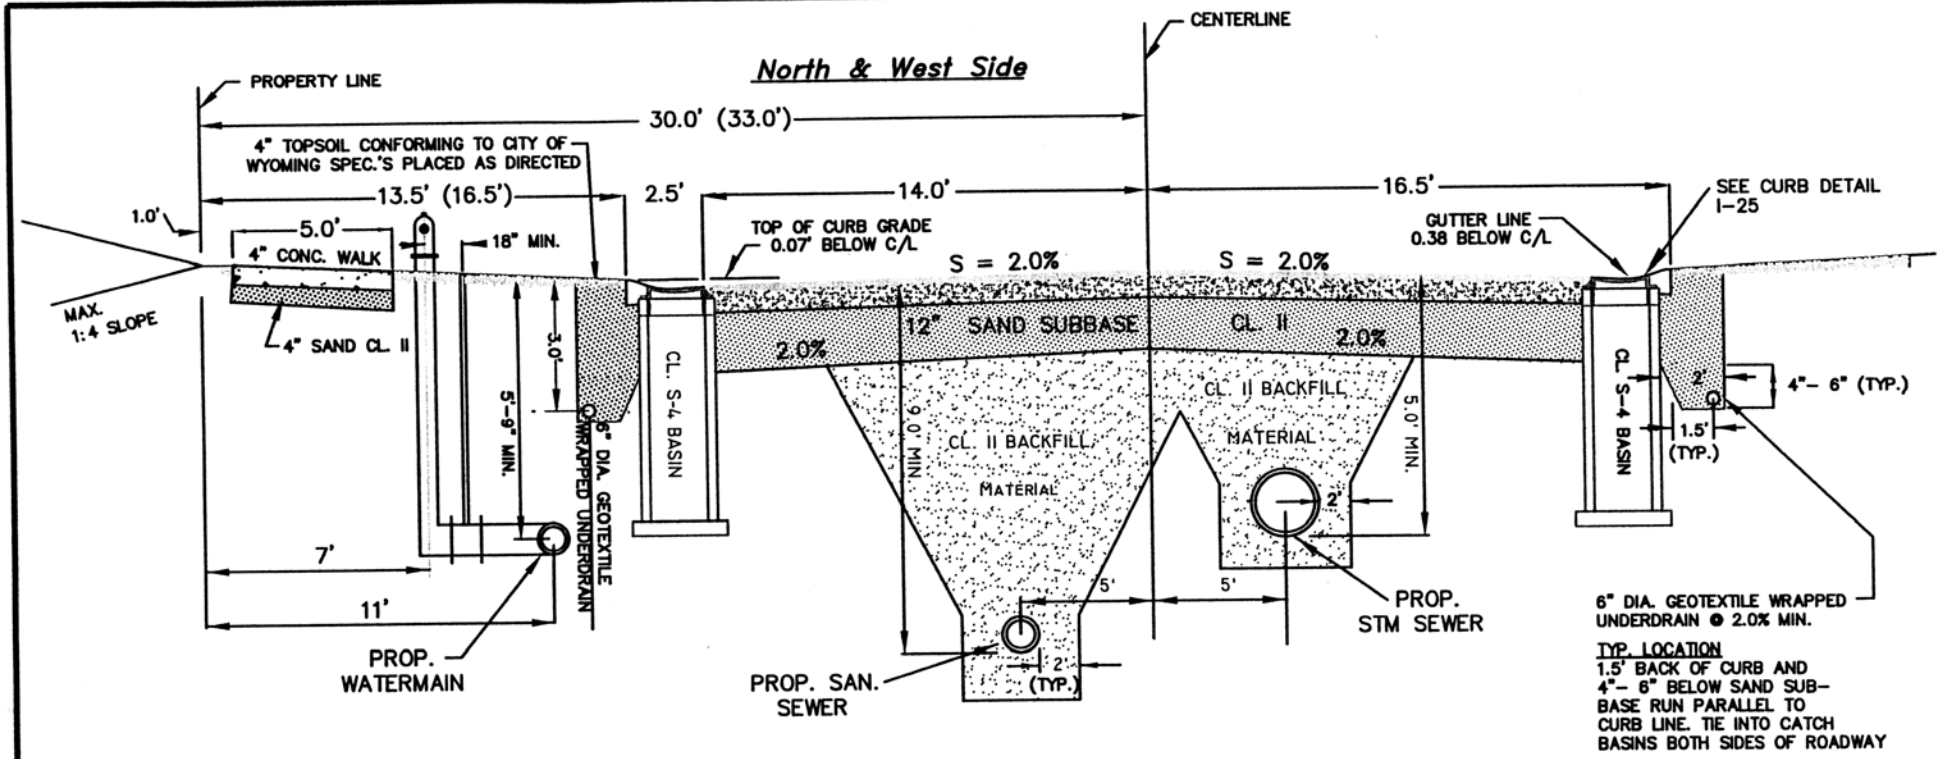

33' CROSS SECTION
RESIDENTIAL PLAT

BITUMINOUS APPLICATION TABLE

DESCRIPTION	RATE LBS/SQ.YD	INCHES
TOP COURSE (AWI=260)	165	1 1/2
LEVELING COURSE	165	1 1/2
21AA MODIFIED LIMESTONE		6
CLASS II SAND		12

* ITEM NUMBER AS DIRECTED BY ENGINEER
* BITUMINOUS BOND COAT SHALL BE APPLIED AT A RATE OF 0.00 TO 0.12 GAL/SQ. YD. AS DIRECTED BY THE ENGINEER.
* BITUMINOUS BOND COAT NOT TO BE PAID FOR SEPARATELY. PAYMENT SHALL BE INCLUDED WITH THE PAY ITEMS FOR PLANT MIXED BITUMINOUS PAYMENTS.
* ASPHALT CEMENT TO BE PENETRATION GRADE 85-100 FOR 4B / 120-140 FOR 3B

CITY OF WYOMING
ENGINEERING DEPARTMENT
33' STREET CROSS SECTION
RESIDENTIAL PLAT

DRAWN BY- ML
CHECKED BY- RH
DATE DRAWN- 8-13-2003
DATE REVISED-

I-23C