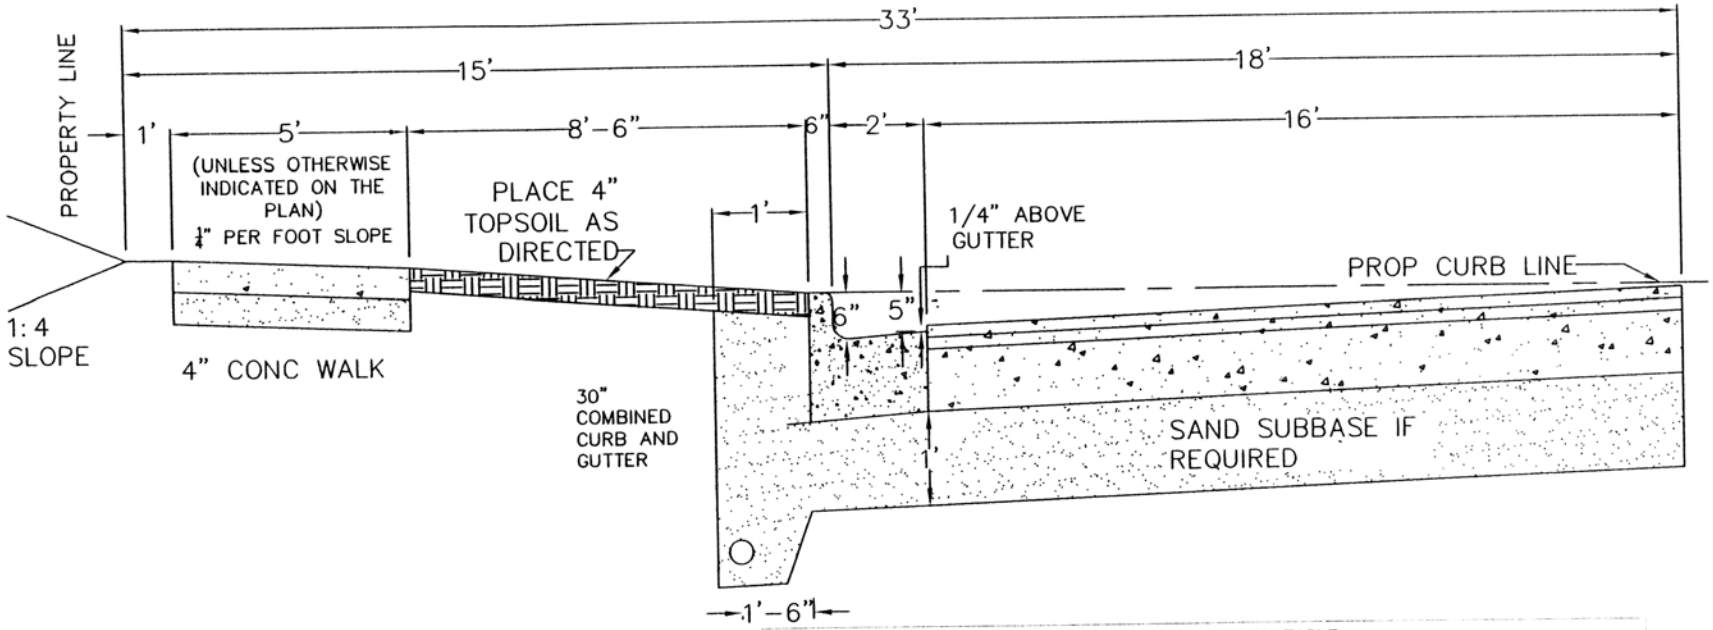


| BITUMINOUS APPLICATION TABLE | | | | | | |
|---|---|---|---|---|---|---|
| DESCRIPTION | RATE LBS/SQ.YD | INCHES | OR | DESCRIPTION | RATE LBS/SQ.YD | INCHES |
| TOP COURSE (AWI=260) | 165 | 1 1/2 | | TOP COURSE (AWI=260) | 165 | 1 1/2 |
| LEVELING COURSE | 165 | 1 1/2 | | ASPHALTIC BASE | 550 | 5 1/2 |
| 21AA MODIFIED LIMESTONE | | 8 | | CLASS II SAND | | 12 |
| CLASS II SAND | | 12 | | | | |

- ITEM NUMBER AS DIRECTED BY ENGINEER
- BITUMINOUS BOND COAT SHALL BE APPLIED AT A RATE OF 0.00 TO 0.12 GAL/SQ. YD. AS DIRECTED BY THE ENGINEER.
- BITUMINOUS BOND COAT NOT TO BE PAID FOR SEPARATELY. PAYMENT SHALL BE INCLUDED WITH THE PAY ITEMS FOR PLANT MIXED BITUMINOUS PAYMENTS.
- ASPHALT CEMENT TO BE PENETRATION GRADE 85-100 FOR 4B / 120-140 FOR 3B

# 37' RESIDENTIAL COLLECTOR
# (66' ROW W/ SIDEWALK)

CITY OF WYOMING
ENGINEERING DEPARTMENT

**37' RESIDENTIAL COLLECTOR -66' ROW**

DRAWN BY- ML
CHECKED BY- RH
DATE DRAWN- 8-12-2003
DATE REVISED- 2-8-2007

I-23D