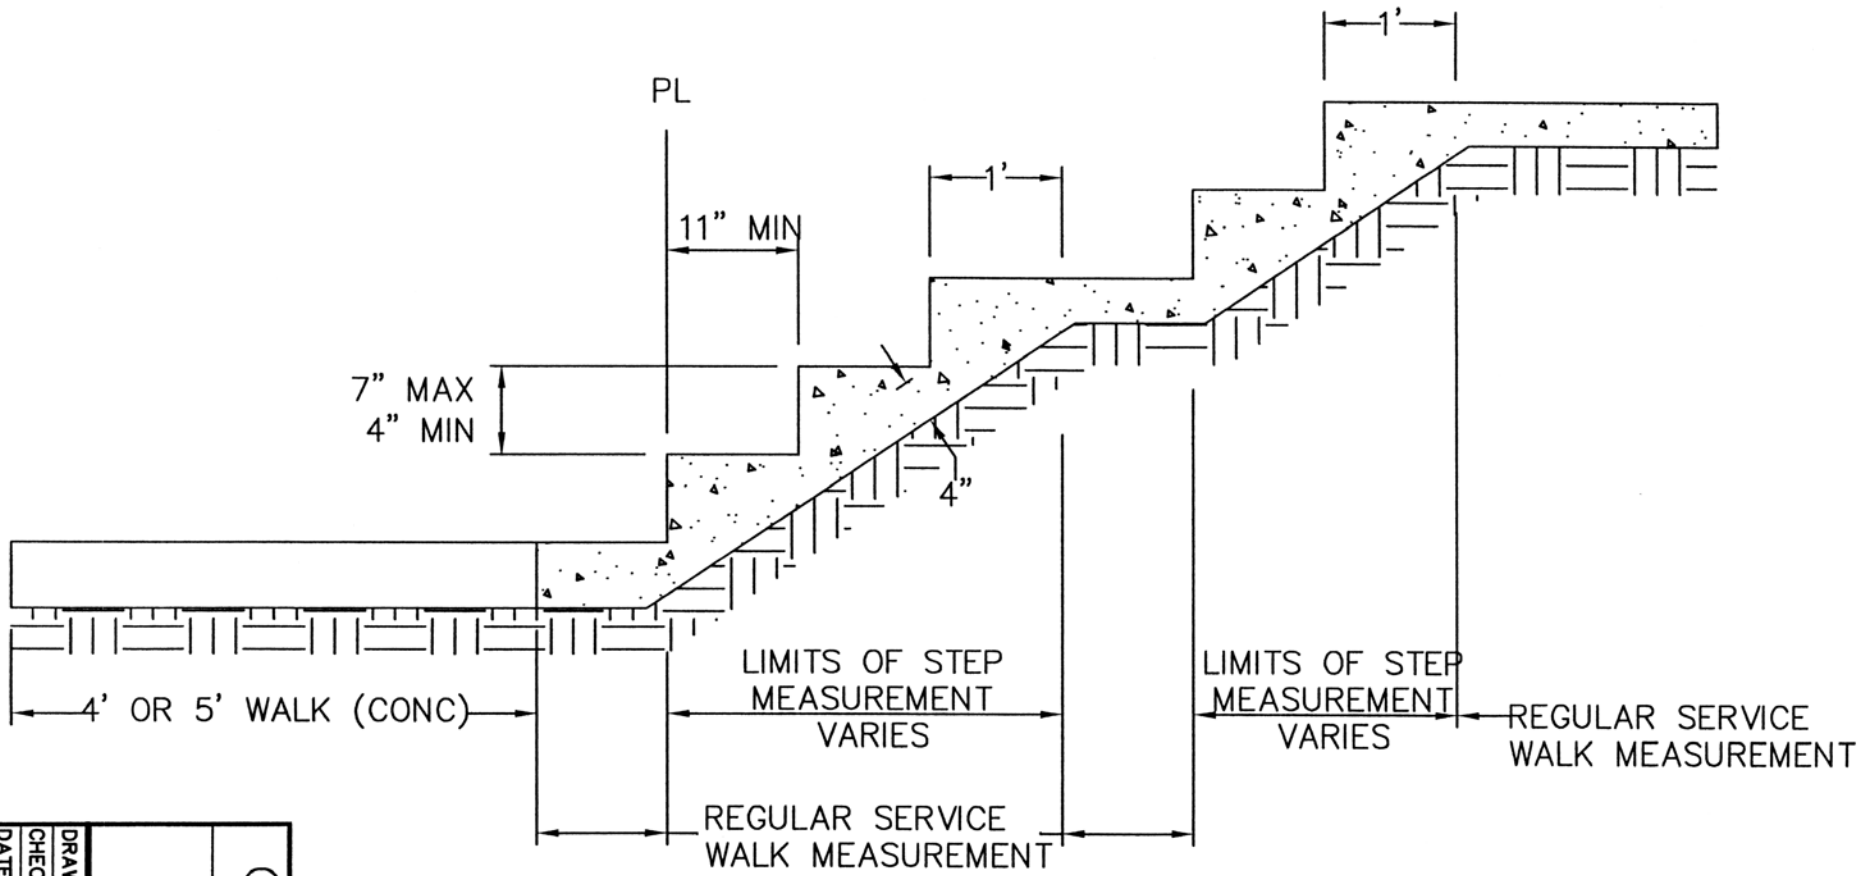

CONCRETE STEP DETAIL

CITY OF WYOMING
ENGINEERING DEPARTMENT

CONCRETE STEP

DRAWN BY- ML
CHECKED BY-RH
DATE DRAWN- 8-08-2003
DATE REVISED-

I-29A