CITY OF WYOMING

W 1/2 NW 1/4 SECTION 31
TOWN 6 NORTH
RANGE 12 WEST

Reference Locator Map

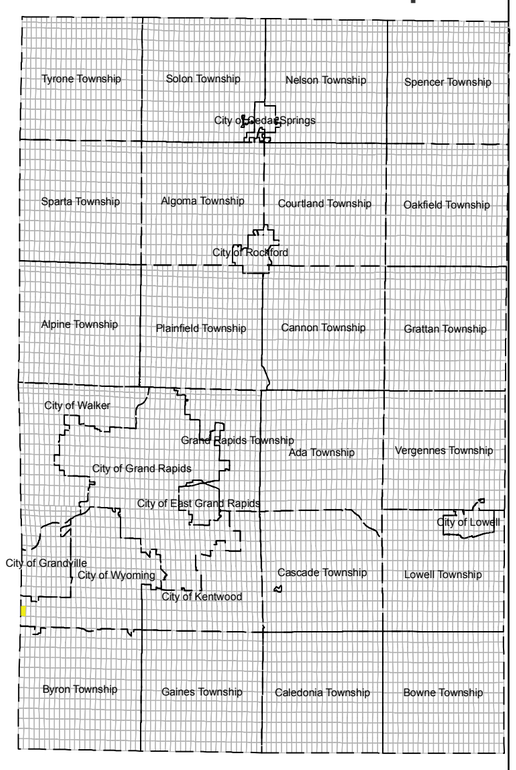

Map Legend

Survey Monuments
- Survey Monuments

Historical Lot Lines
- Historical Lot Lines

Railroad Tracks
- Railroad Tracks

Street Centerlines
- Freeway
- Freeway Ramp
- Highway
- Primary
- Secondary
- Private
- Proposed/Under Construction
- Alley
- Unknown

Public Land Survey (Lines)
- Quarter-Section
- Rangeline
- Section
- Township
- Unknown Type

Parcels
- Right-of-Way
- Parcel Boundary
- Unknown Boundary

School Districts Boundaries
- School Districts Boundaries

Lakes & Ponds (Hydro Polys)
- Lakes & Ponds (Hydro Polys)

Rivers & Streams (Hydro Lines)
- Rivers & Streams (Hydro Lines)

Government Units (Cities/Townships)
- Government Units (Cities/Townships)

Subdivisions & Plats (Lines)
- Subdivisions & Plats (Lines)
- Villages

0 25 50 100 150 200 250 300 Feet

1 inch = 100 feet

This map does not represent a legal document. It is intended to serve as and aid in graphic representation only. Information shown on this map is not warranted for accuracy and should be verified through other means.

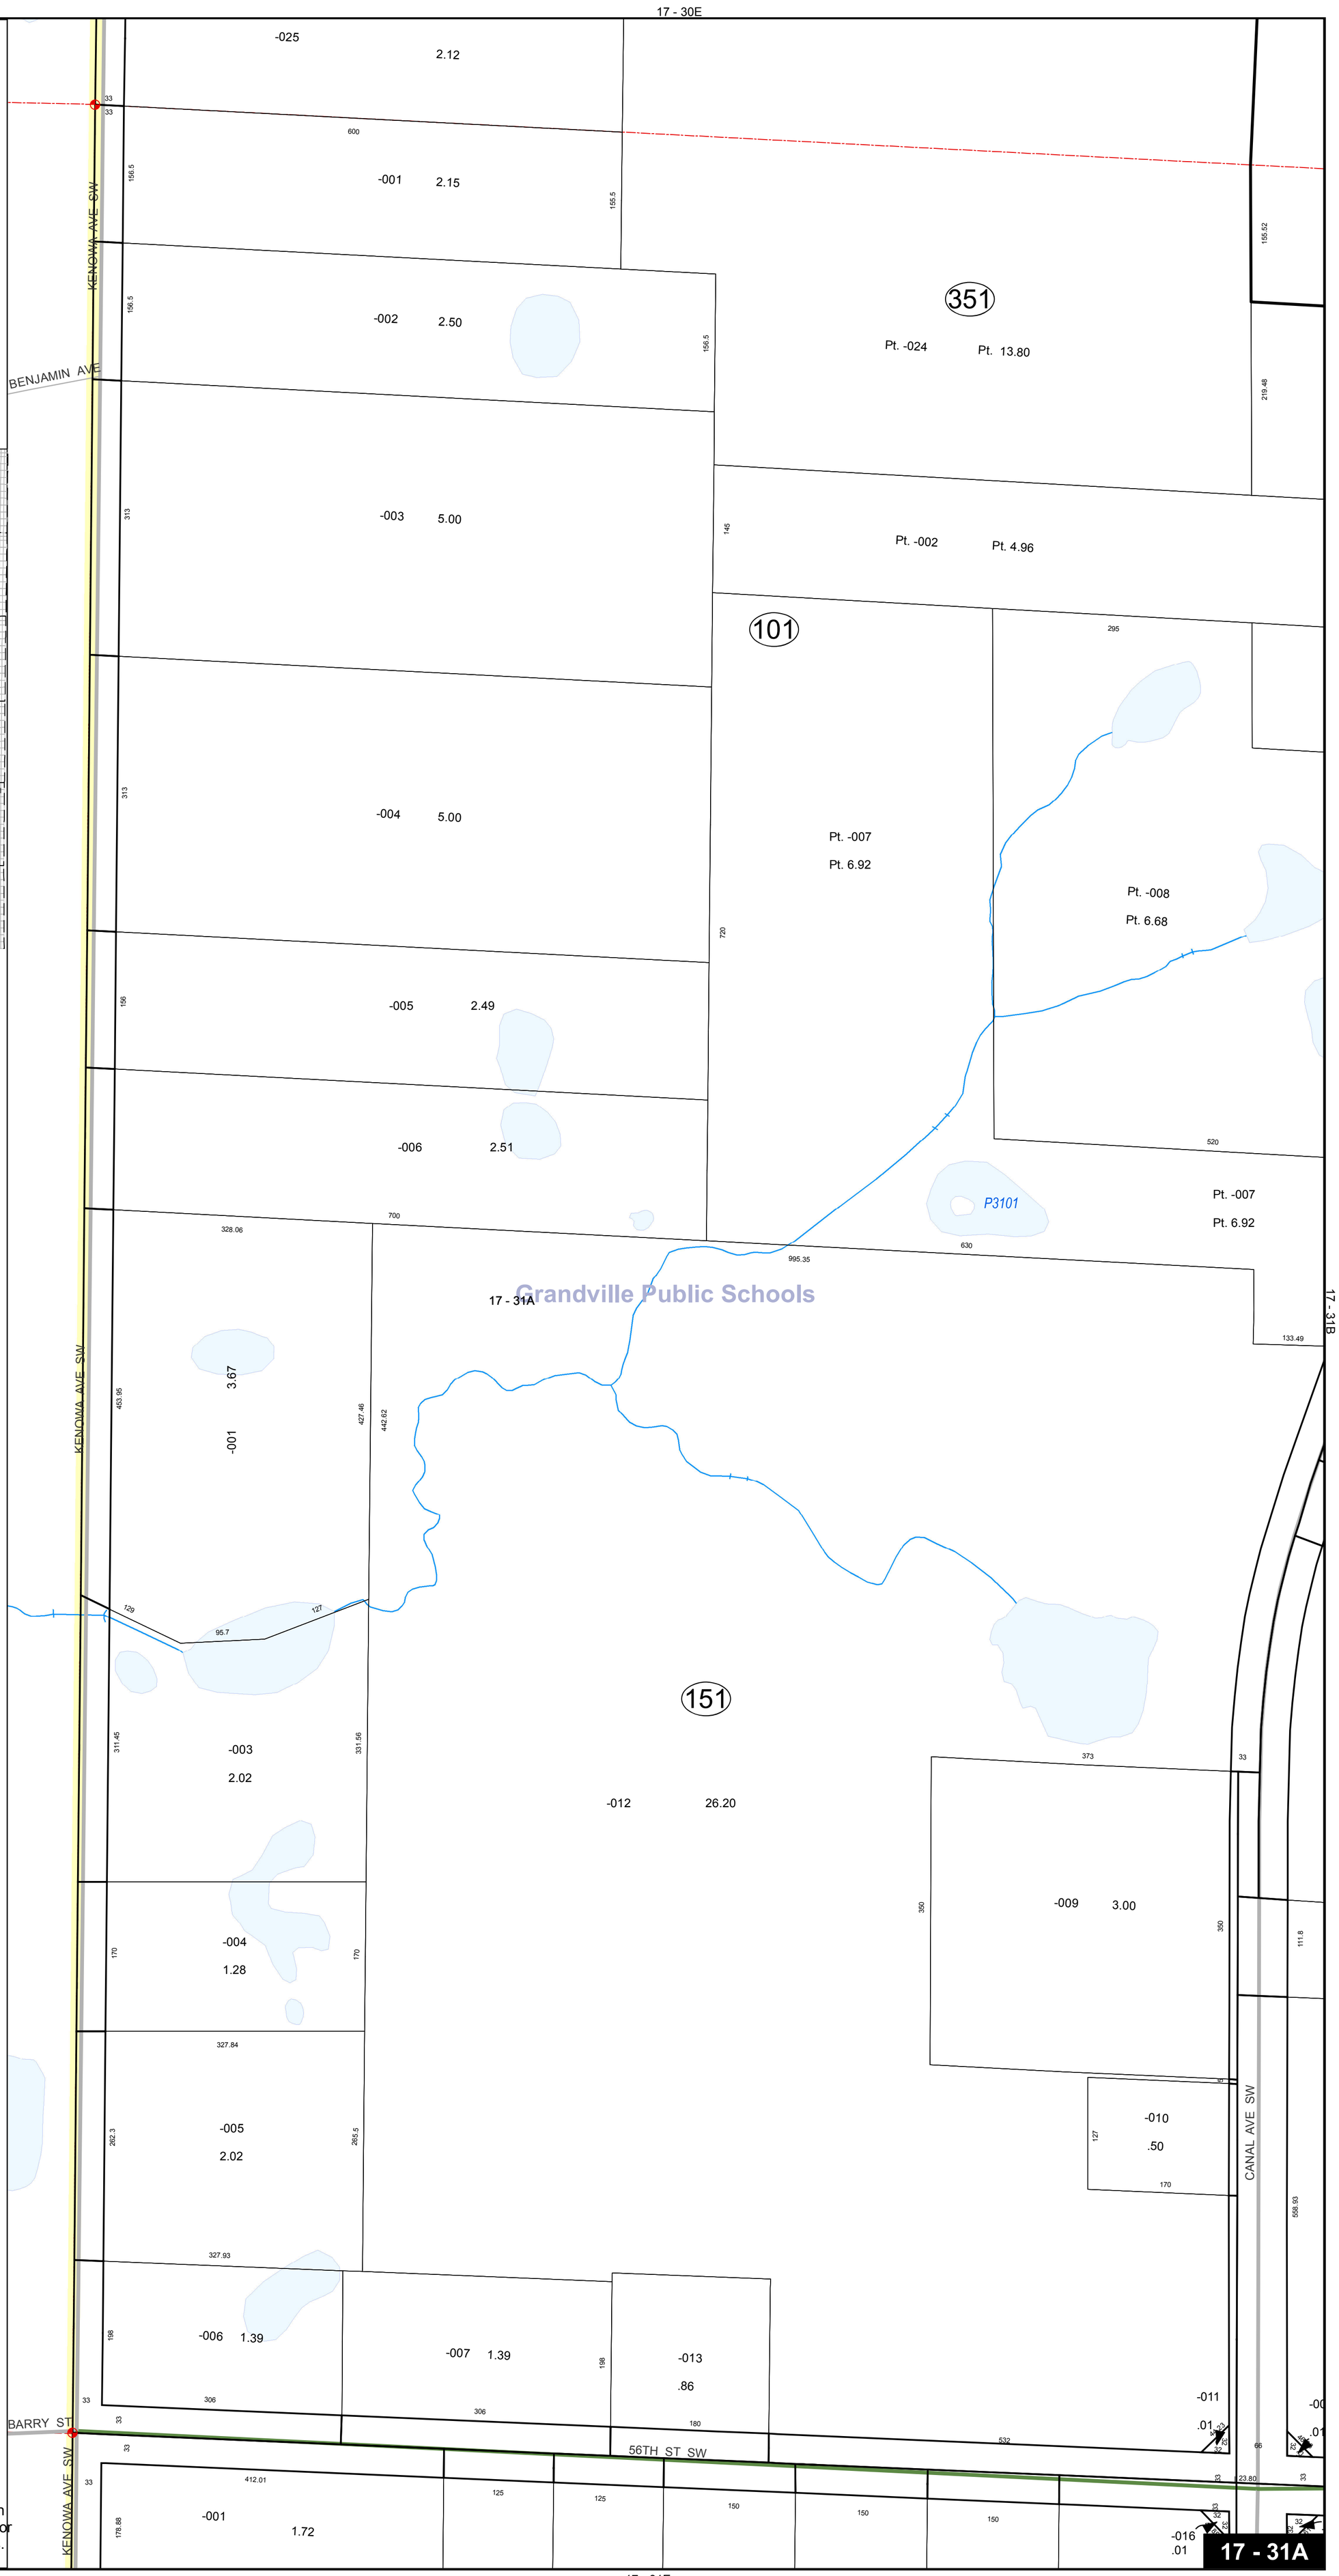

NA

17 - 31A