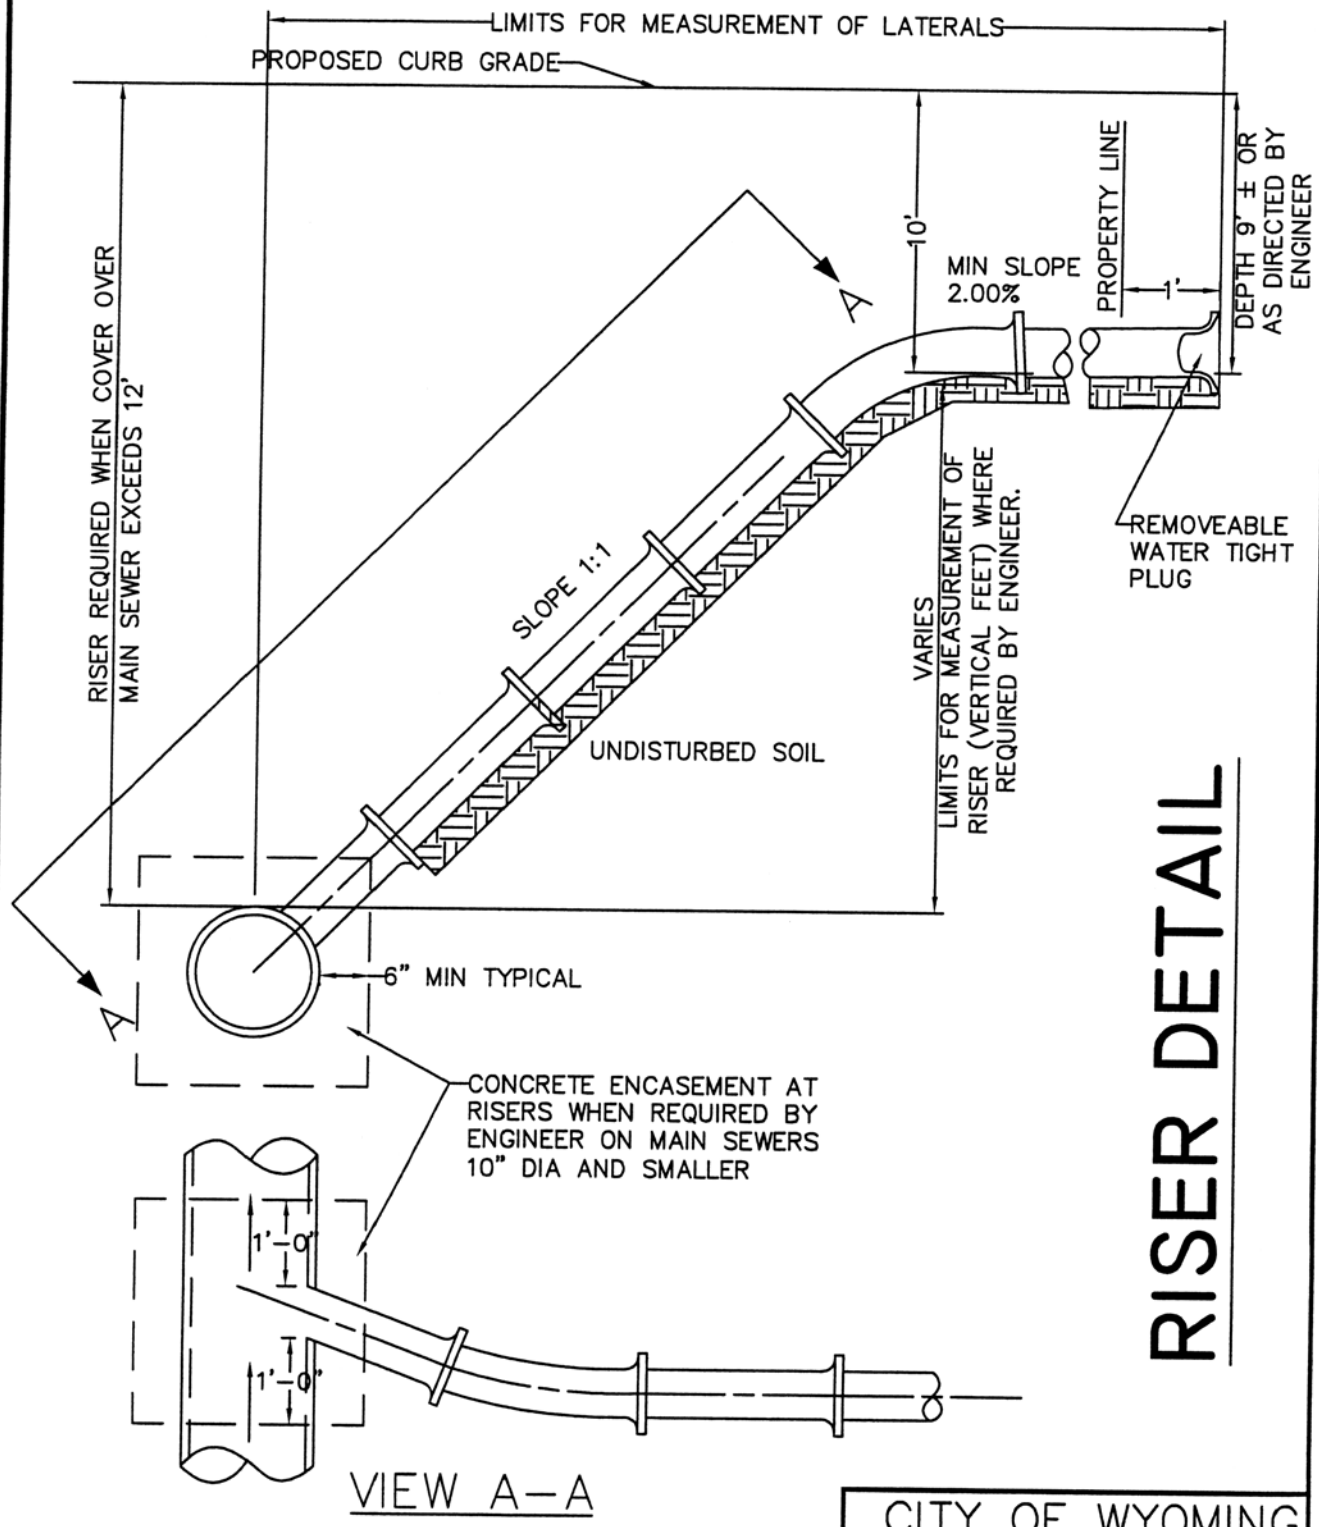

RISER DETAIL

CITY OF WYOMING
ENGINEERING DEPARTMENT

RISER DETAIL

DRAWN BY- ML	S-10
CHECKED BY-RH	
DATE DRAWN- 9-4-2003	
DATE REVISED-	